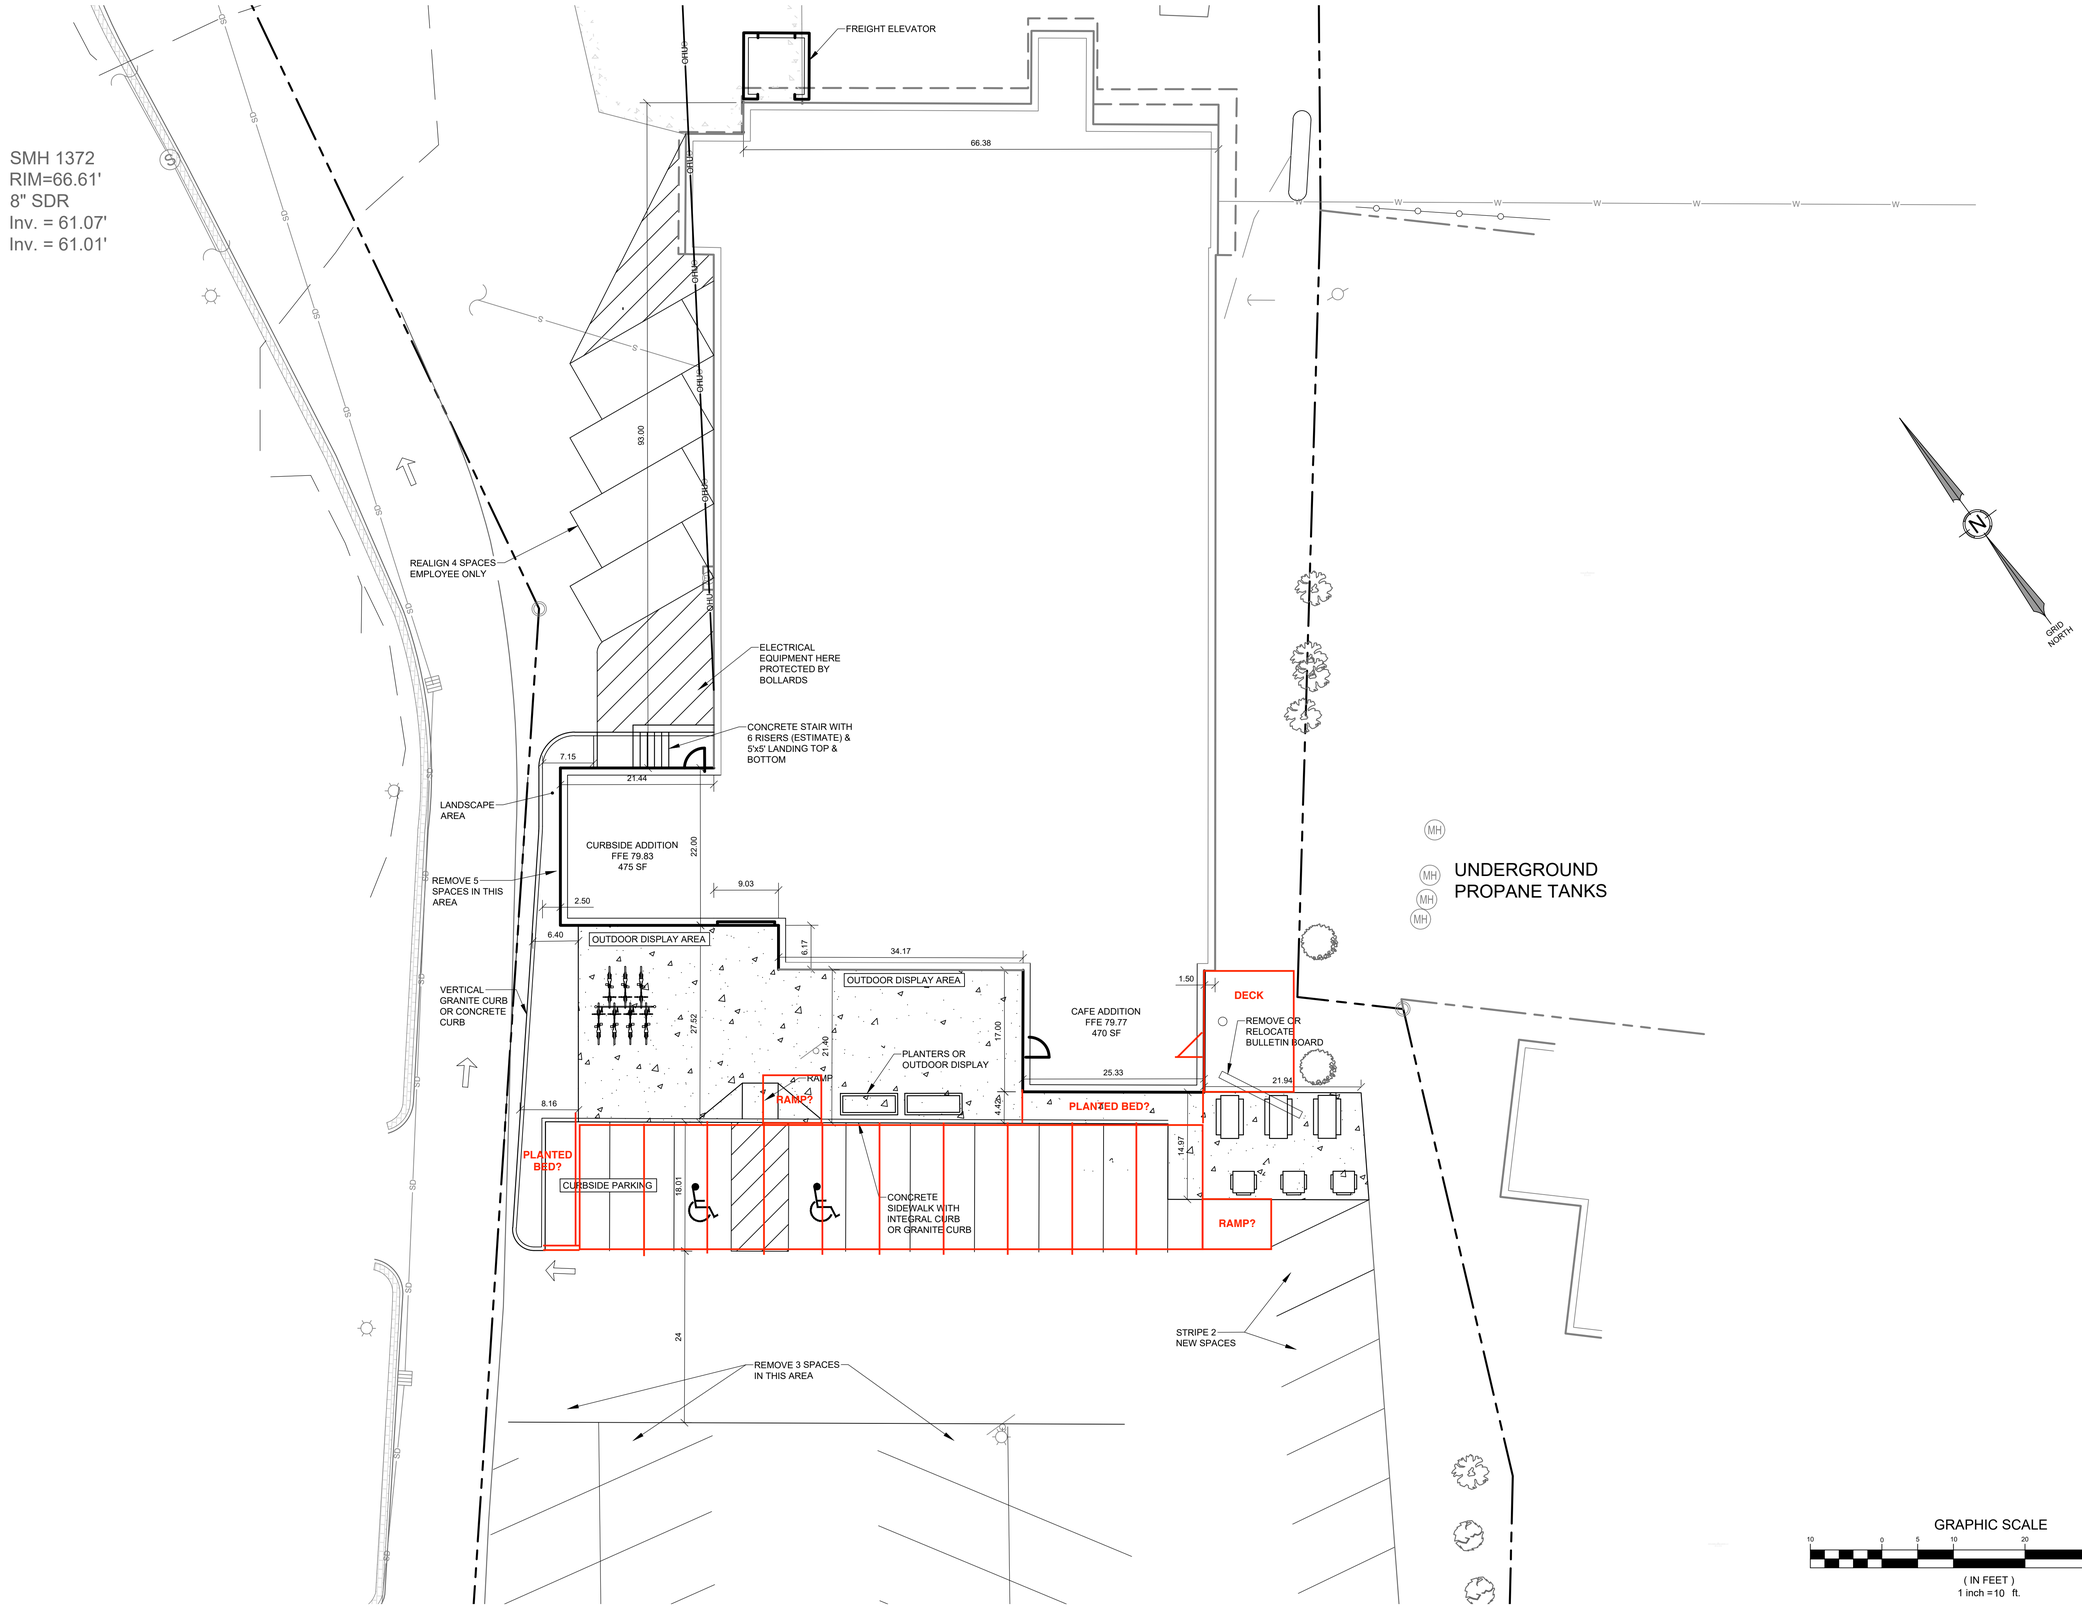

NO.	DATE	REVISIONS	APP'D BY

DATE:
P.E.:

TERRADYN CONSULTANTS, LLC
41 CAMPUS DRIVE
SUITE 301
NEW GLOUCESTER, ME 04260
OFFICE: (207) 926-5111 FAX: (207) 221-1317
www.terradynconsultants.com
555 CONGRESS STREET
SUITE 370
PORTLAND, ME 04102

Civil Engineering | Land Planning | Stormwater Design | Environmental Permitting

PERMIT DRAWING
NOT FOR CONSTRUCTION

PROJECT:
BELFAST CO-OP
BELFAST, MAINE

SHEET TITLE:
CONCEPT 2

CLIENT:
CALEB JOHNSON DESIGN STUDIO
110 EXCHANGE STREET #2
PORTLAND, MAINE 04101

DATE:	6/16/2022
SCALE:	1"=10'
DESIGNED:	
JOB NO:	22-08
SHEET	C-2.0

C:\OD\Terradyn Consultants\Project Folders - Documents\2022 Jobs\22-08 Belfast Co-op 2022\CAD\Permitting\22-08 B-concpet 2.dwg